NOTES:

1: INSTALL LEVER ENTRY LOCKSET, DEAD BOLT (KEYED EXTERIOR/THUMBTURH INTERIOR) IN DOORS.

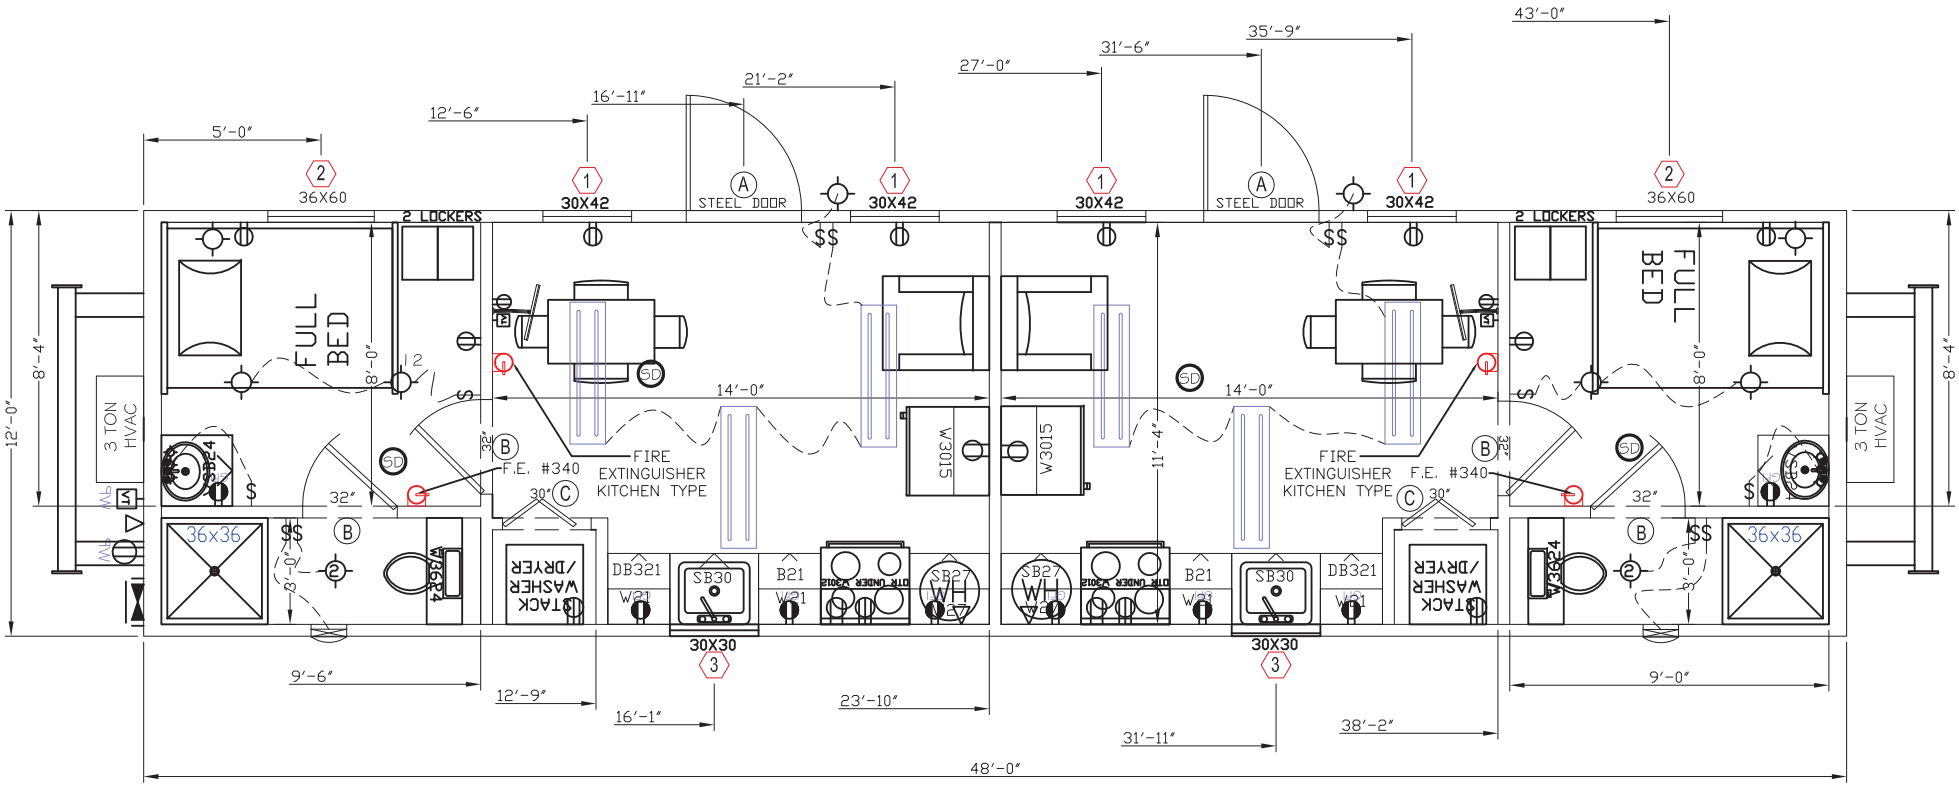

FLOOR PLAN

DOOR SCHEDULE			
MARK	SIZE	DESCRIPTION	HARDWARE
Ⓐ	36 x 80	STEEL/STEEL	NOTE #1
Ⓑ	32 x 80	HC DOOR UNIT	LEVER, PRIVACY
Ⓒ	30 x 80	BI-FOLD	STANDARD HARDWARE

WINDOW SCHEDULE		
MARK	SIZE	DESCRIPTION
1	30 x 42	CLEAR INSULATED GLASS, V/S
2	36 x 60	CLEAR INSULATED GLASS, V/S
3	30 x 30	CLEAR INSULATED GLASS, V/S

GENERAL SHELTERS OF TEXAS, LTD.

P.O. BOX 2108 DEPT. C HWY. 87 NORTH – CENTER, TX 75935

TITLE: FLOOR PLAN

CUSTOMER:

SCALE: NONE

DATE: 9/16/10

PROJECT: 12' x 48' SS CQ (2M) ((SOUTHERN))

JOB NO. 091610A

DWN: M.CARL

GENERAL SHELTERS OF TEXAS
P.O. BOX 2108 DEPT. C
HWY. 87 NORTH - CENTER, TX 75935

SHEET FP-1