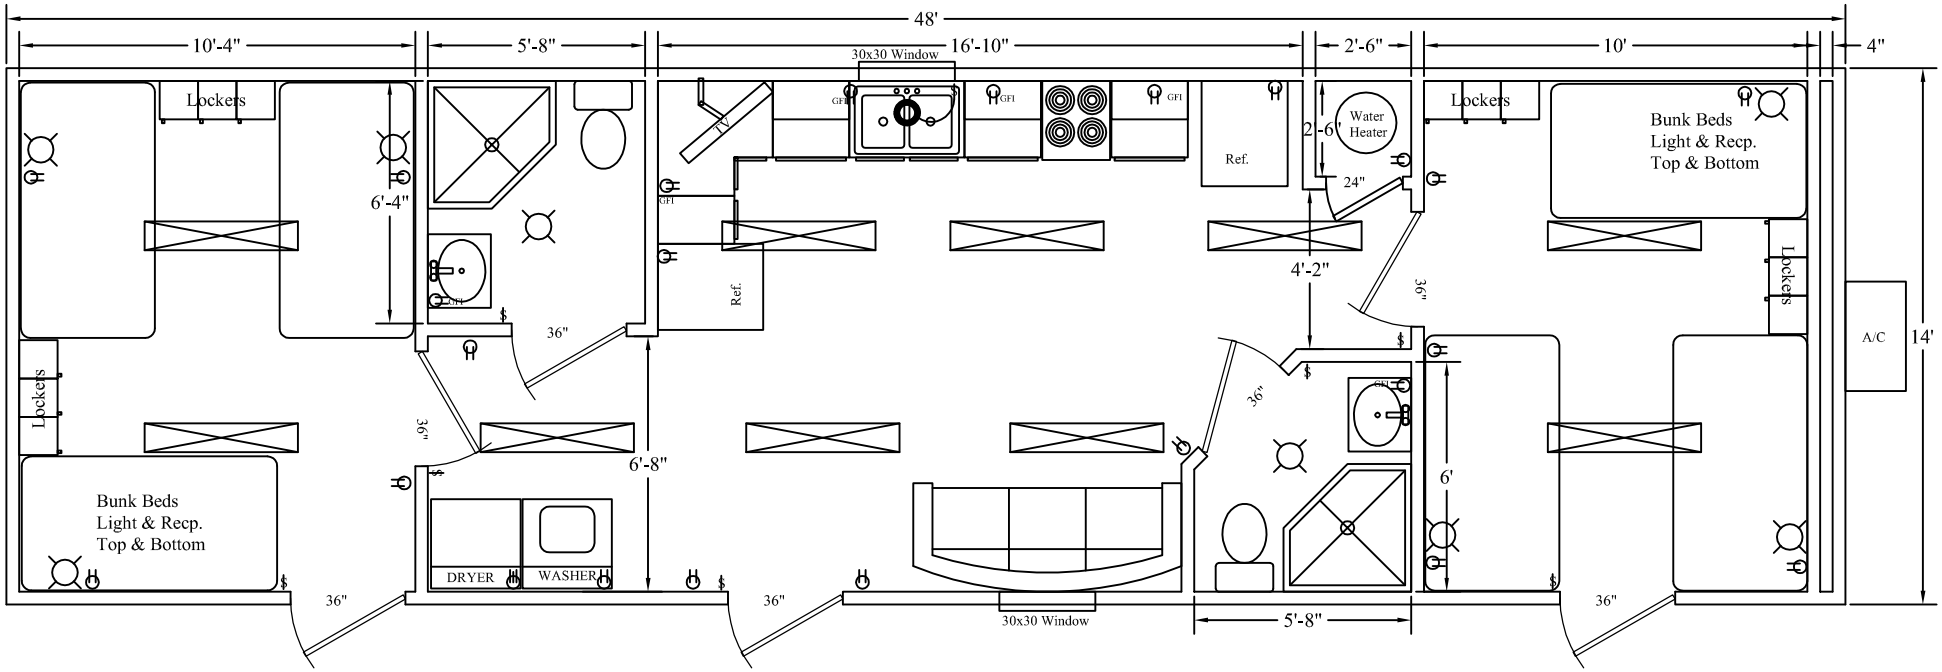

Crew Quarters - 14x48

3/4 Baths:
- Corner Shower
- Std. Commode
- 24"wide Vanity
- Tile

Kitchen:
- Double Sink
- 4 Burner Oven
- (2) Full Size Refridge.
- Tile

Living Area:
- Central A/C & Heat
- Couch
- TV
- Washer & Dryer

Bedrooms:
- Bunk Beds
- Lockers
- Bunk Light & Recp.

GS-1448-C

GENERAL SHELTERS ®