NOTES:

1: INSTALL COTTAGE WINDOW, LEVER ENTRY KEYED LOCKS, DEAD BOLT IN DOOR.

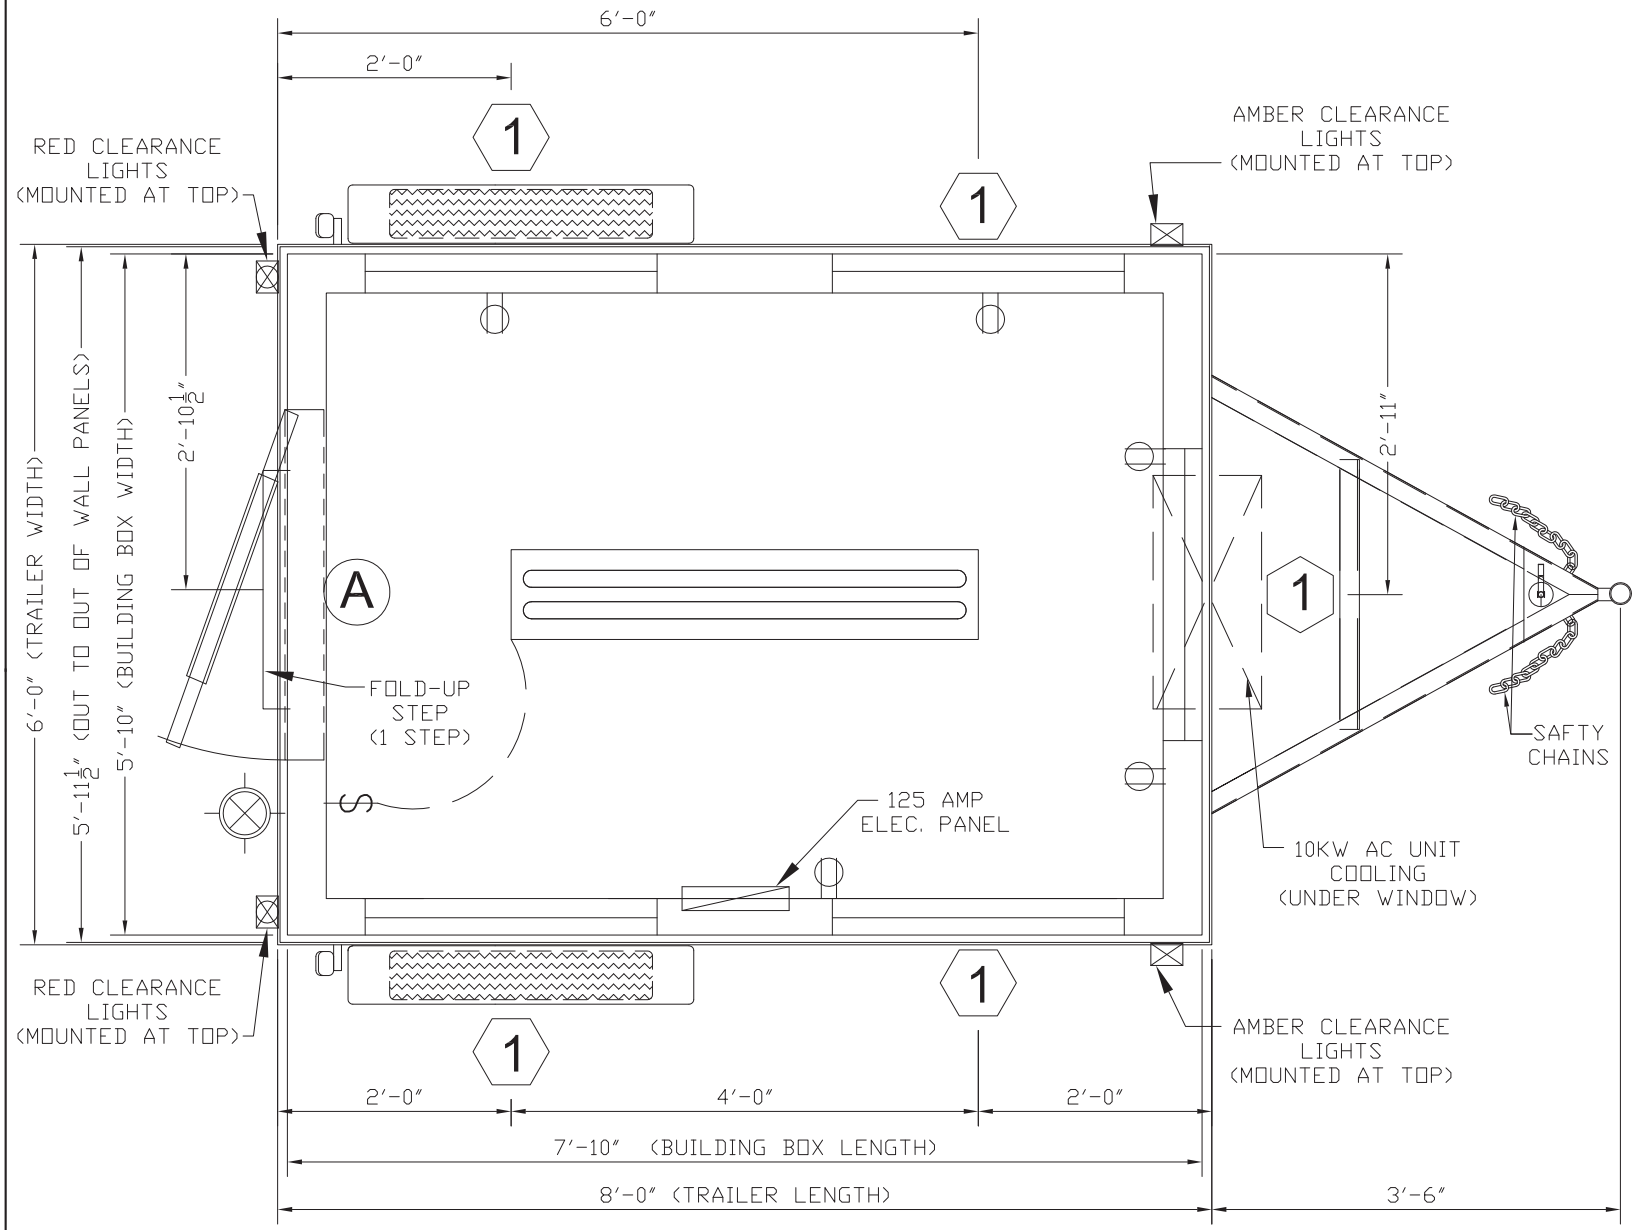


NOTE:
LOCATION OF AXLE BY TRAILER MANUFACTURER

| DOOR SCHEDULE | | | |
|---|---|---|---|
| MARK | SIZE | DESCRIPTION | HARDWARE |
| A | 36 x 80 | MD-300 | SEE NOTE #1 |

| WINDOW SCHEDULE | | |
|---|---|---|
| MARK | SIZE | DESCRIPTION |
| 1 | 30 x 40 | V/S / CLEAR GLASS |

GENERAL SHELTERS OF TEXAS, INC.

TITLE: FLOOR PLAN

CUSTOMER: GENERAL SHELTERS

PROJECT: 6' x 8' TRAILER (GUARD SHACK)

JOB NO. 051011

SCALE: NONE

DWN: M. CARL

DATE: 5/10/11

GENERAL SHELTERS OF TEXAS
P.O. BOX 2108 DEPT. C
HWY. 87 NORTH - CENTER, TX 75935

SHEET FP-1